DRAWING No.	REVISION
SUS-SM-DEL-001-PD	1

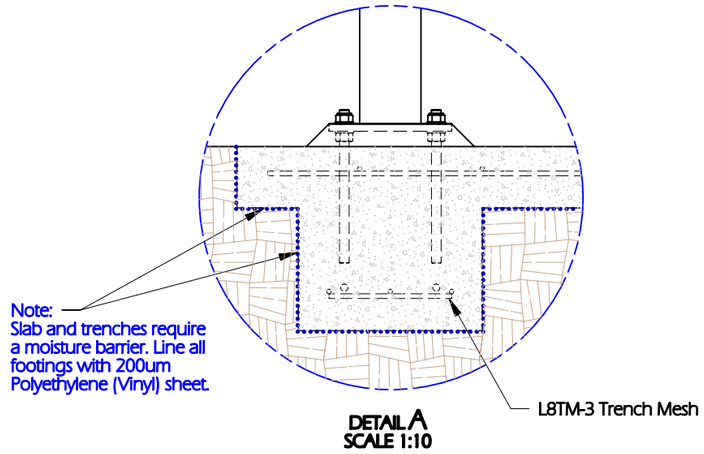

DETAIL A
SCALE 1:10

PICTORIAL VIEW

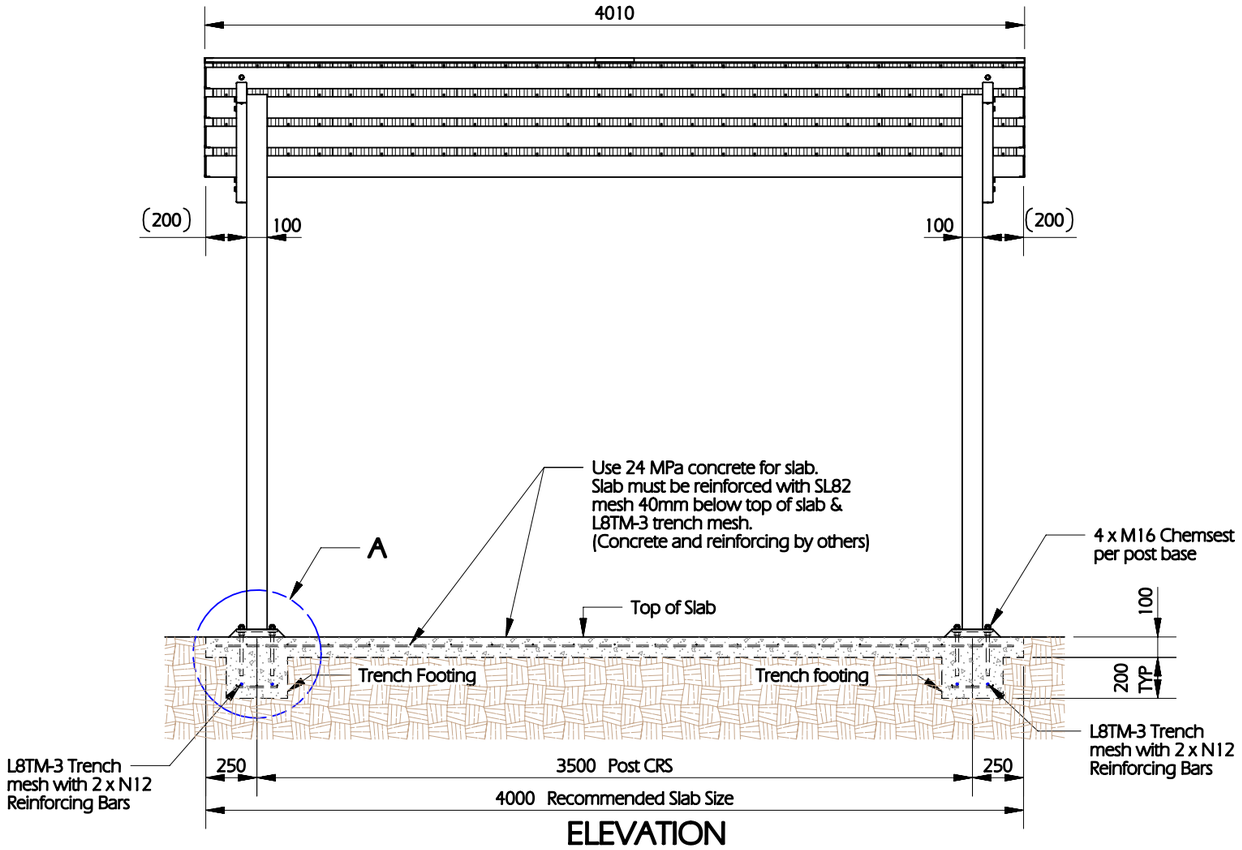

ELEVATION

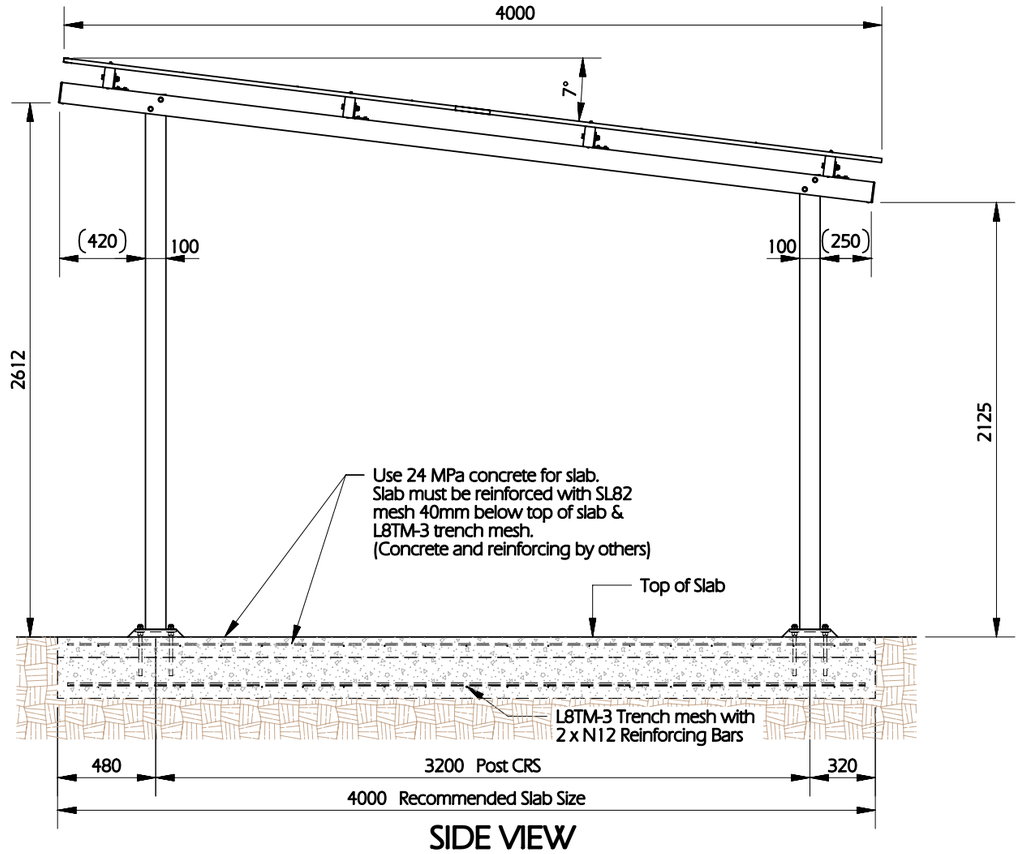

SIDE VIEW

grillex together outdoors
T: 1300 552 102
grillex.com.au

PROJECT:
SUNSET SHELTER
PRODUCT DRAWING

DESCRIPTION:
4x4 SHELTER ASSEMBLY - SURFACE MOUNT DELUXE FINISH

ALL DIMENSIONS IN MM

LINEAR TOLERANCE: X ±1.0 XX ±0.2
ANGULAR TOLERANCE: ALL ±1.0°

COPYRIGHT ©
THIS DRAWING IS THE PROPERTY OF GRILLEX PTY LTD
FOR WHICH WE RESERVE ALL RIGHTS INCLUDING THOSE RELATING TO PATENTS OR REGISTERED DESIGNS. IT MUST NOT BE REPRODUCED OR USED OTHERWISE OR MADE AVAILABLE TO ANY THIRD PARTY WITHOUT PRIOR PERMISSION IN WRITING.

GENERAL NOTES:

1. Slab & reinforcing designed for soil Class "P"
2. Slab & Footings to be lined with 200um Polyethylene (Vinyl) sheet (by others)